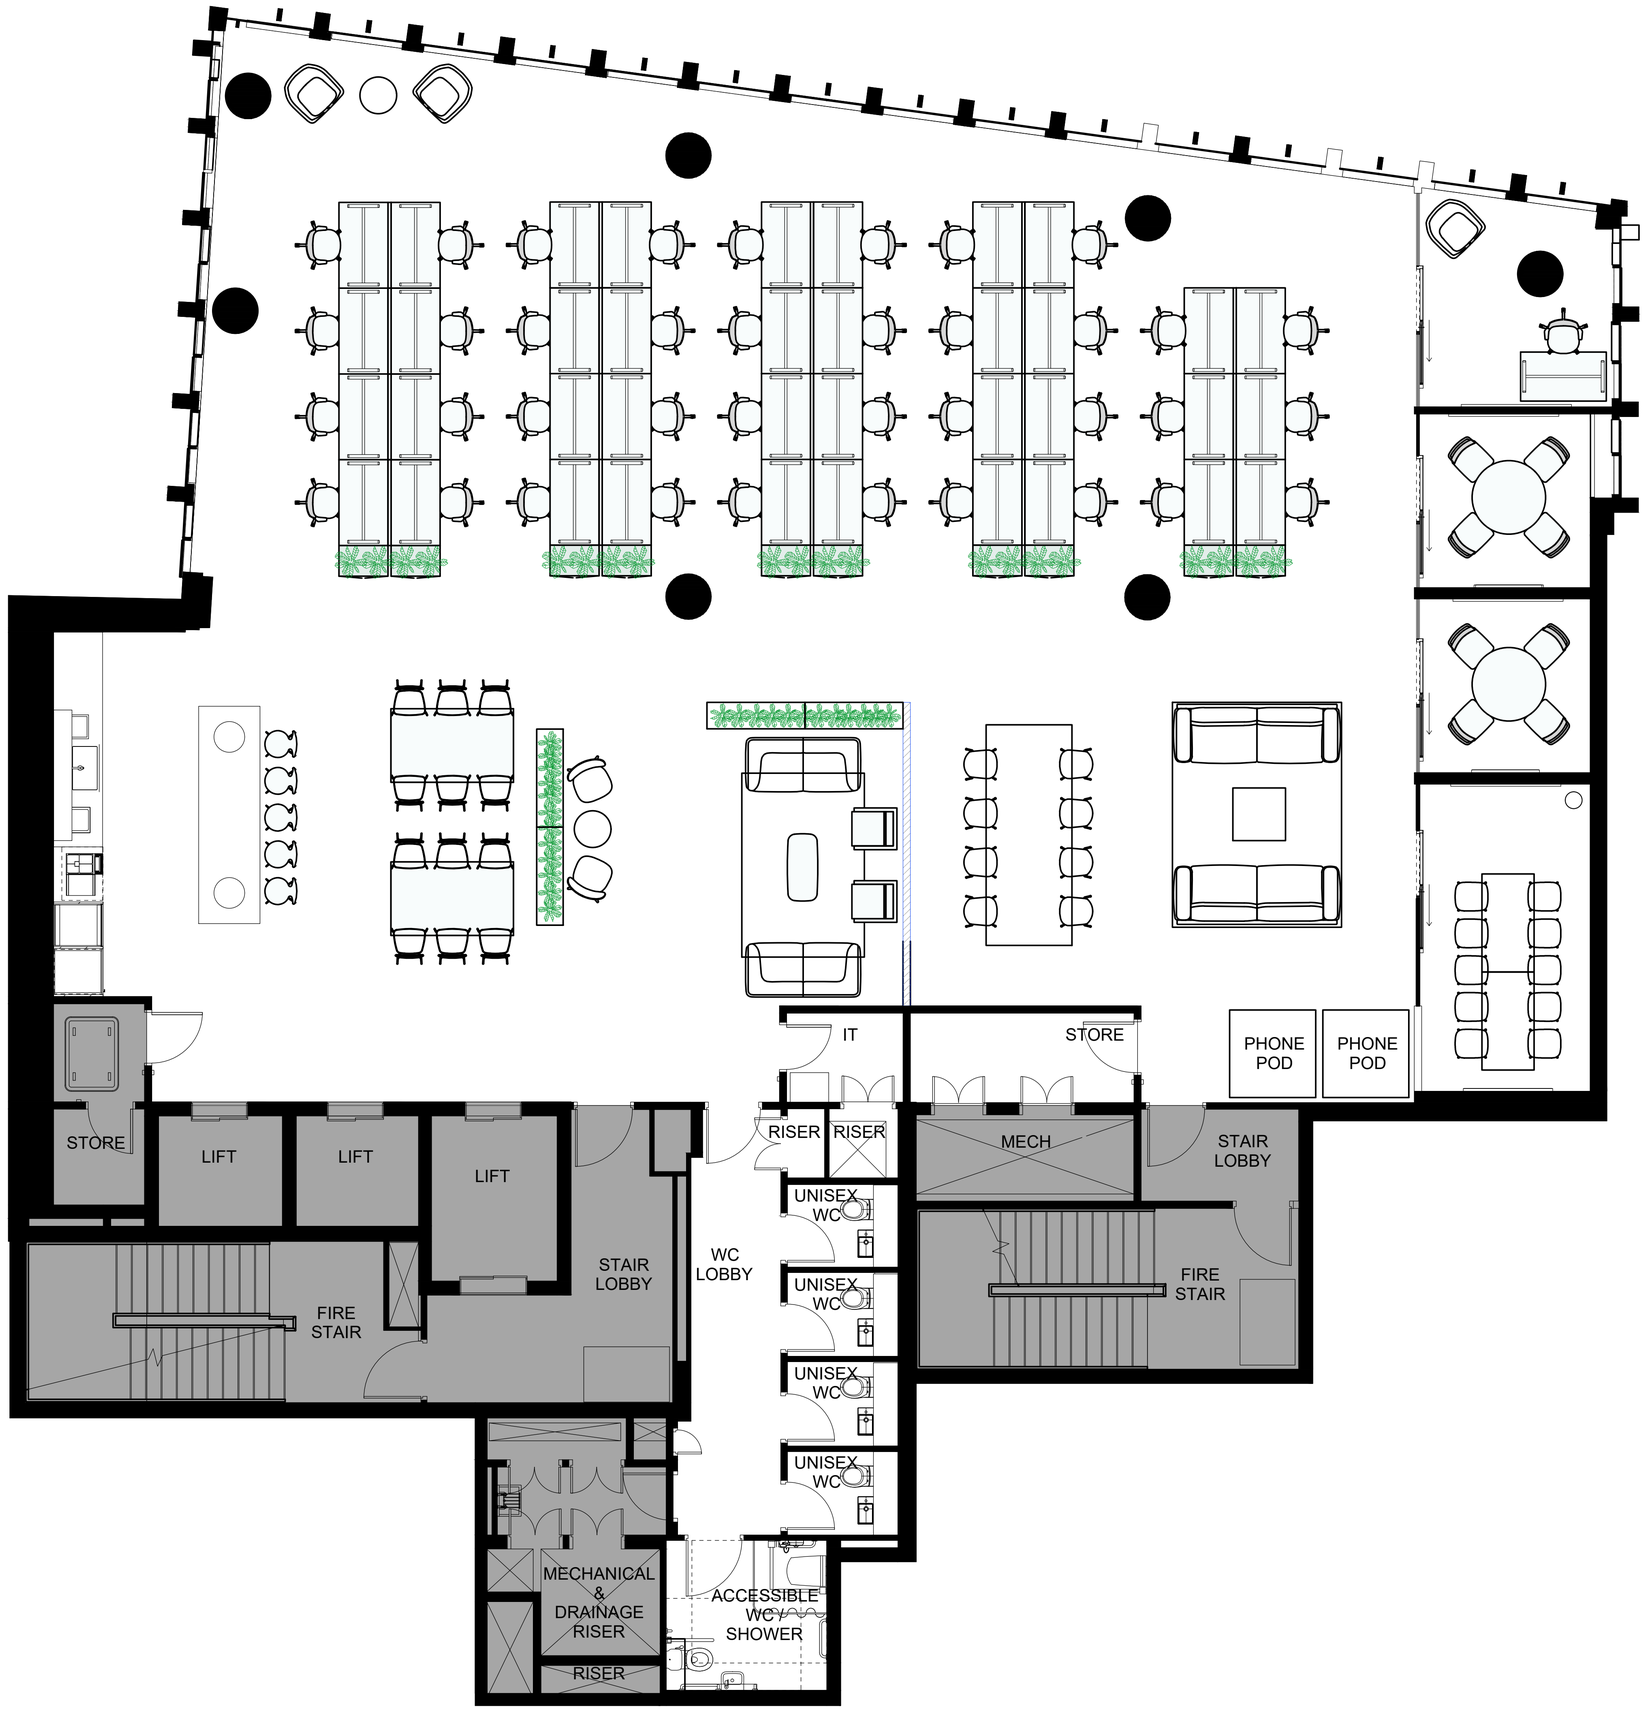

KEY TO GENERAL ARRANGEMENT

Some symbols shown may not appear in drawing, and may not be to scale. Drawing must be printed in colour.

- Existing basebuild wall or partitioning
- Existing glazing
- Existing solid single door
- Existing glass single door
- Existing solid double door
- NO WORKS to landlord areas

GENERAL ARRANGEMENT

Some symbols shown may not appear in drawing, and may not be to scale. Drawing must be printed in colour.

- New partitioning
- New glazing

Refer to PSO drawing for specification

- New solid single door
- New glass single door
- New solid double door

Refer to door schedule for specification

NEW FURNITURE

Some symbols shown may not appear in drawing, and may not be to scale. Drawing must be printed in colour.

- New furniture
- Relocate furniture
- Existing furniture
- Expansion furniture
- Low height storage unit
- Medium height storage unit
- Tall height storage unit
- (double doors)
- (drawers)
- (tambour door)

Joinery, Tea Points, Storage Wall etc.
Examples shown below only.
Refer to scope of works, detail drawings & finishes schedule.

REV	DESCRIPTION	BY	DATE
-	DRAWING FIRST ISSUE	AM	XX.XX.24

WHITEPAPER
7-10 Bateman's Row
London, EC2A 3HH
hello@whitepaperco.com
+44 203 859 4444

RIBA Chartered Practice
This drawing is not to be scaled.Appointed contractors are requested to notify White Paper of any discrepancies or variations relating to the information contained within this drawing prior to commencement. Subject to statutory approval and site survey. The general contractor is to carry out a check site survey to confirm that the design intent can be met.

DRAWING STATUS
INFORMATION

Address
10 East Road
London
N1 6AD

Drawing Title
Fourth Floor
General Arragement

Produced by	Date Created	REF:	Rev
SS/MB	06/08/24	A/B	-

Project Number	Floor	Detail
WP781	04	GA

1:50 (scale)@A1

0 3.75 7.5 15m